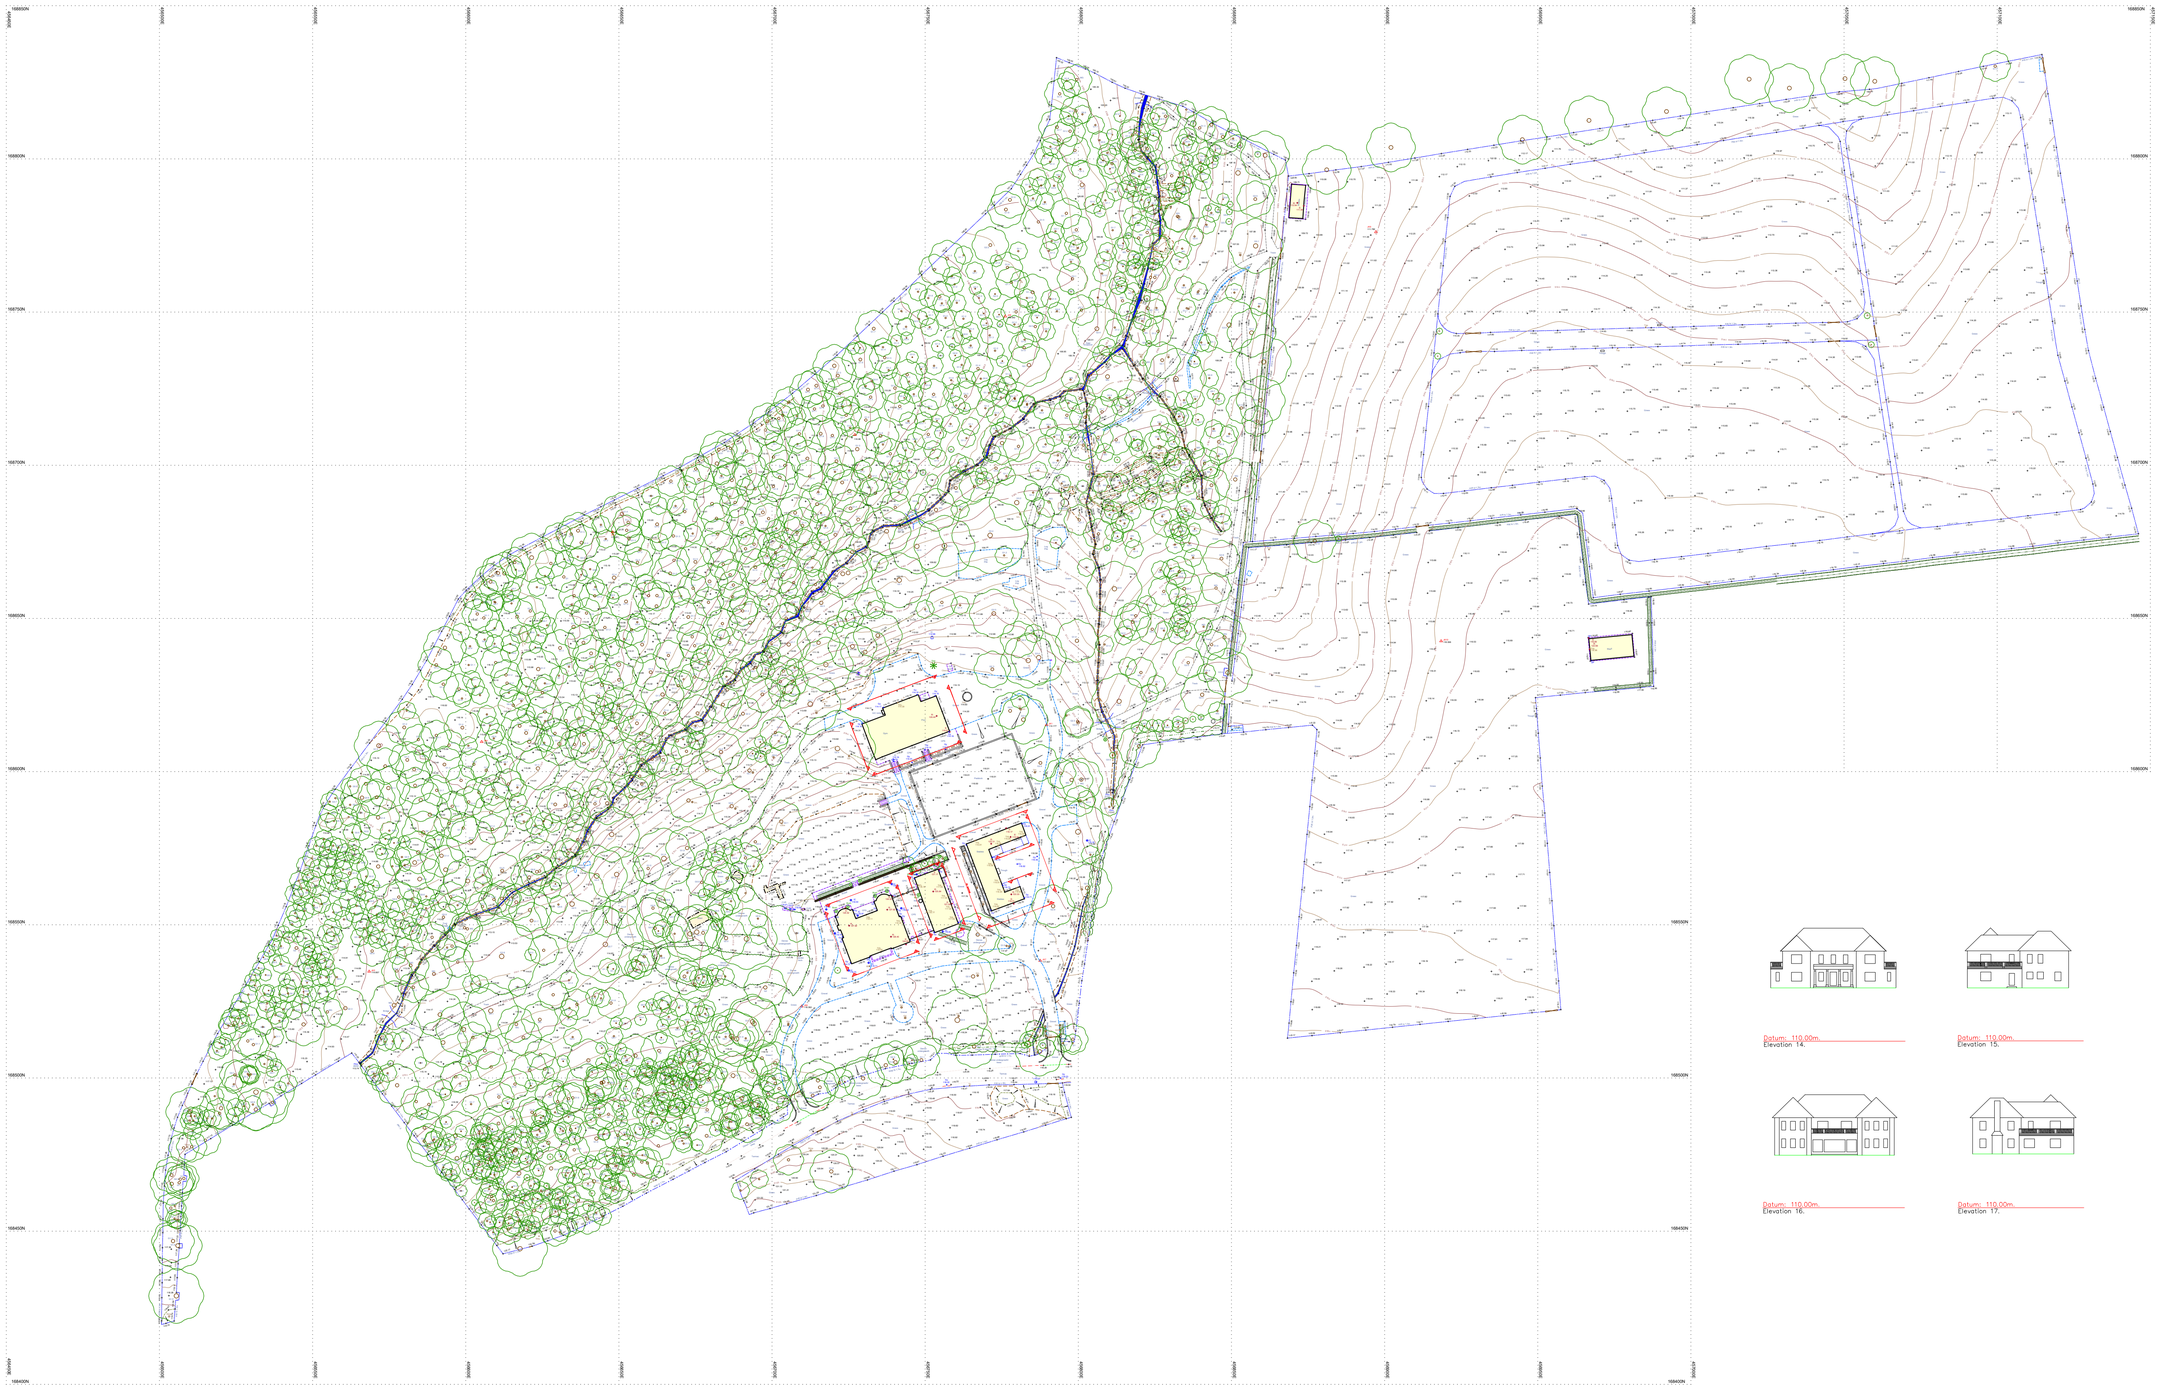

N

Station Information:

Station	Easting (m)	Northing (m)	Level (m)
JK1	456789.693	168615.273	114.177
JK2	456727.133	168709.951	111.269
JK3	456648.018	168678.181	115.657
JK4	456605.259	168609.744	116.095
JK5	456568.525	168534.770	114.667
JK6	456709.768	168523.393	118.562
JK7	456787.613	168538.302	117.458
JK8	456776.217	168748.627	108.542
JK9	456897.224	168776.155	111.780
JK10	456918.502	168642.613	116.506

OS Note:

Some services may have been omitted due to parked vehicles. The Ordnance Survey tile is to be used as a guide only.

OS Buildings *Surveyed Buildings*

This survey has been orientated to the Ordnance Survey (O.S) National Grid OSGB36(15) via Global Navigational Satellite Systems (GNSS) and the O.S. Active Network (OS Net).

A true OSGB36 coordinate has been established near to the site centre via a transformation using the OSTN15GB & OSGM15GB transformation models.

The survey has been correlated to this point and a further one or more OSGB36 (15) points established to create a true O.S. bearing for angle orientation.

No scale factor has been applied to the survey therefore the coordinates shown are arbitrary & not true O.S. Coordinates which have a scale factor applied.

Please refer to Survey Station Table to enable establishment of the on-site grid and datum.

Legend:

Buildings; Wall; Hedge line; Line marking; Drop kerb; Drop kerb; Centre line; Overhead Cable; Concrete edge; Tarmac edge; Grass verge; Concrete/Tarmac; Concrete/Grass; Station and Name; Station Level; Tree / Bush / Sapling; Area of Underground; Woodland; R: Ridge Level; E: Eaves Level; F: Flat Roof Level; Gate; Fence types: IWF Interwoven; IR Iron Railings; WM Wire Mesh; P/R Post & Rail; P/W Post & Wire; CL Chain Link; WP Wooden Panels; CP Concrete Panels; SP Steel Palisade; IC Inspection chamber; Phv Pipe invert; Gy Gully; Rg Kerb gully; Dp Down pipe; Pipe Pipe above ground; MH Manhole; WL Water level; Fl Flood light; Lp Lamp post; Tp Telegraph post; Ep Electricity post; Tl Traffic light; Bus Bus stop; Sv Stop valve; St Stop tap; Er Earth rod; Wm Water meter; Gas Gas valve; Av Air valve; ICU Underdrilled inspection; Wo Wash out; Re Rodding eye; BB Belisha beacon; CTV Cable tv; Mp Marker post; Gmkr Gas marker post; Sc Scrib; TWL Top of Wall Lvl; Bo Bollard; IB Illuminated bollard; Bin Rubbish bin; Vp Vent pipe; Gri Ground light; Lbox Letter box; Ld Ladder; Sty Stile; IFL Internal floor level; THL Threshold level; Sp Sign post; TH Trashcan; BH Borehole; ELC Electric; BT British Telecom; Cbox Control box; TT Tactile; BP Brick paved; CPS Concrete paving slab; CVR Cover; IC Inspection chamber; Rwall Retaining wall; U/TL Unable to lift; TCL Tree canopy level; G Grill; MG Mult grill; Stmp Tree Stump; CL Cover level; IL Invert level

Rev.	Date	Description	Drawn	Q. Ref.

greenhatch group

- Topographical Surveys
- Site Engineering
- Utility / CCTV Surveys
- Measured Building Surveys
- 3D Laser Scanning
- Revit & BIM Models

Rowan House
Duffield Road
Little Eaton
Derby
DE21 5DR
Tel (01332) 830044 Fax (01332) 830055
admin@greenhatch-group.co.uk
www.greenhatch-group.co.uk

St Albans	Newcastle	Poland
Unit B, The Courtyard Alban Park St Albans Hertfordshire AL4 0LA t. (01727) 854481	24 Riverside Studios Amethyst Road Newcastle Bus. Park Newcastle-U-Tyne NE4 7YL t. (01912) 736391	ul. Panewnicka 91 40-761 Katowice Poland t. 0048 32 202 2292 www.greenhatch.pl

CLIENT

PROJECT

Byrons Chase
Carbinswood Lane
Berkshire, RG7 5TS

TITLE

Topographical Survey

SCALE	DATE
A1@ 1: 1000	
DRAWN	QUALITY REF
JK2	GH1641

Level datum	See note
Grid orientation	See note
Job number	28155
Drawing No.	28155_T
Rev.	0

Comments

This plan should only be used for its original purpose. Greenhatch Group accepts no responsibility for this plan if supplied to any party other than the original client.

All dimensions should be checked on site prior to design and construction.

Drainage information (where applicable) has been visually inspected from the surface and therefore should be treated as approximate only.

Notes:

© Copyright Greenhatch Group 06/07/13