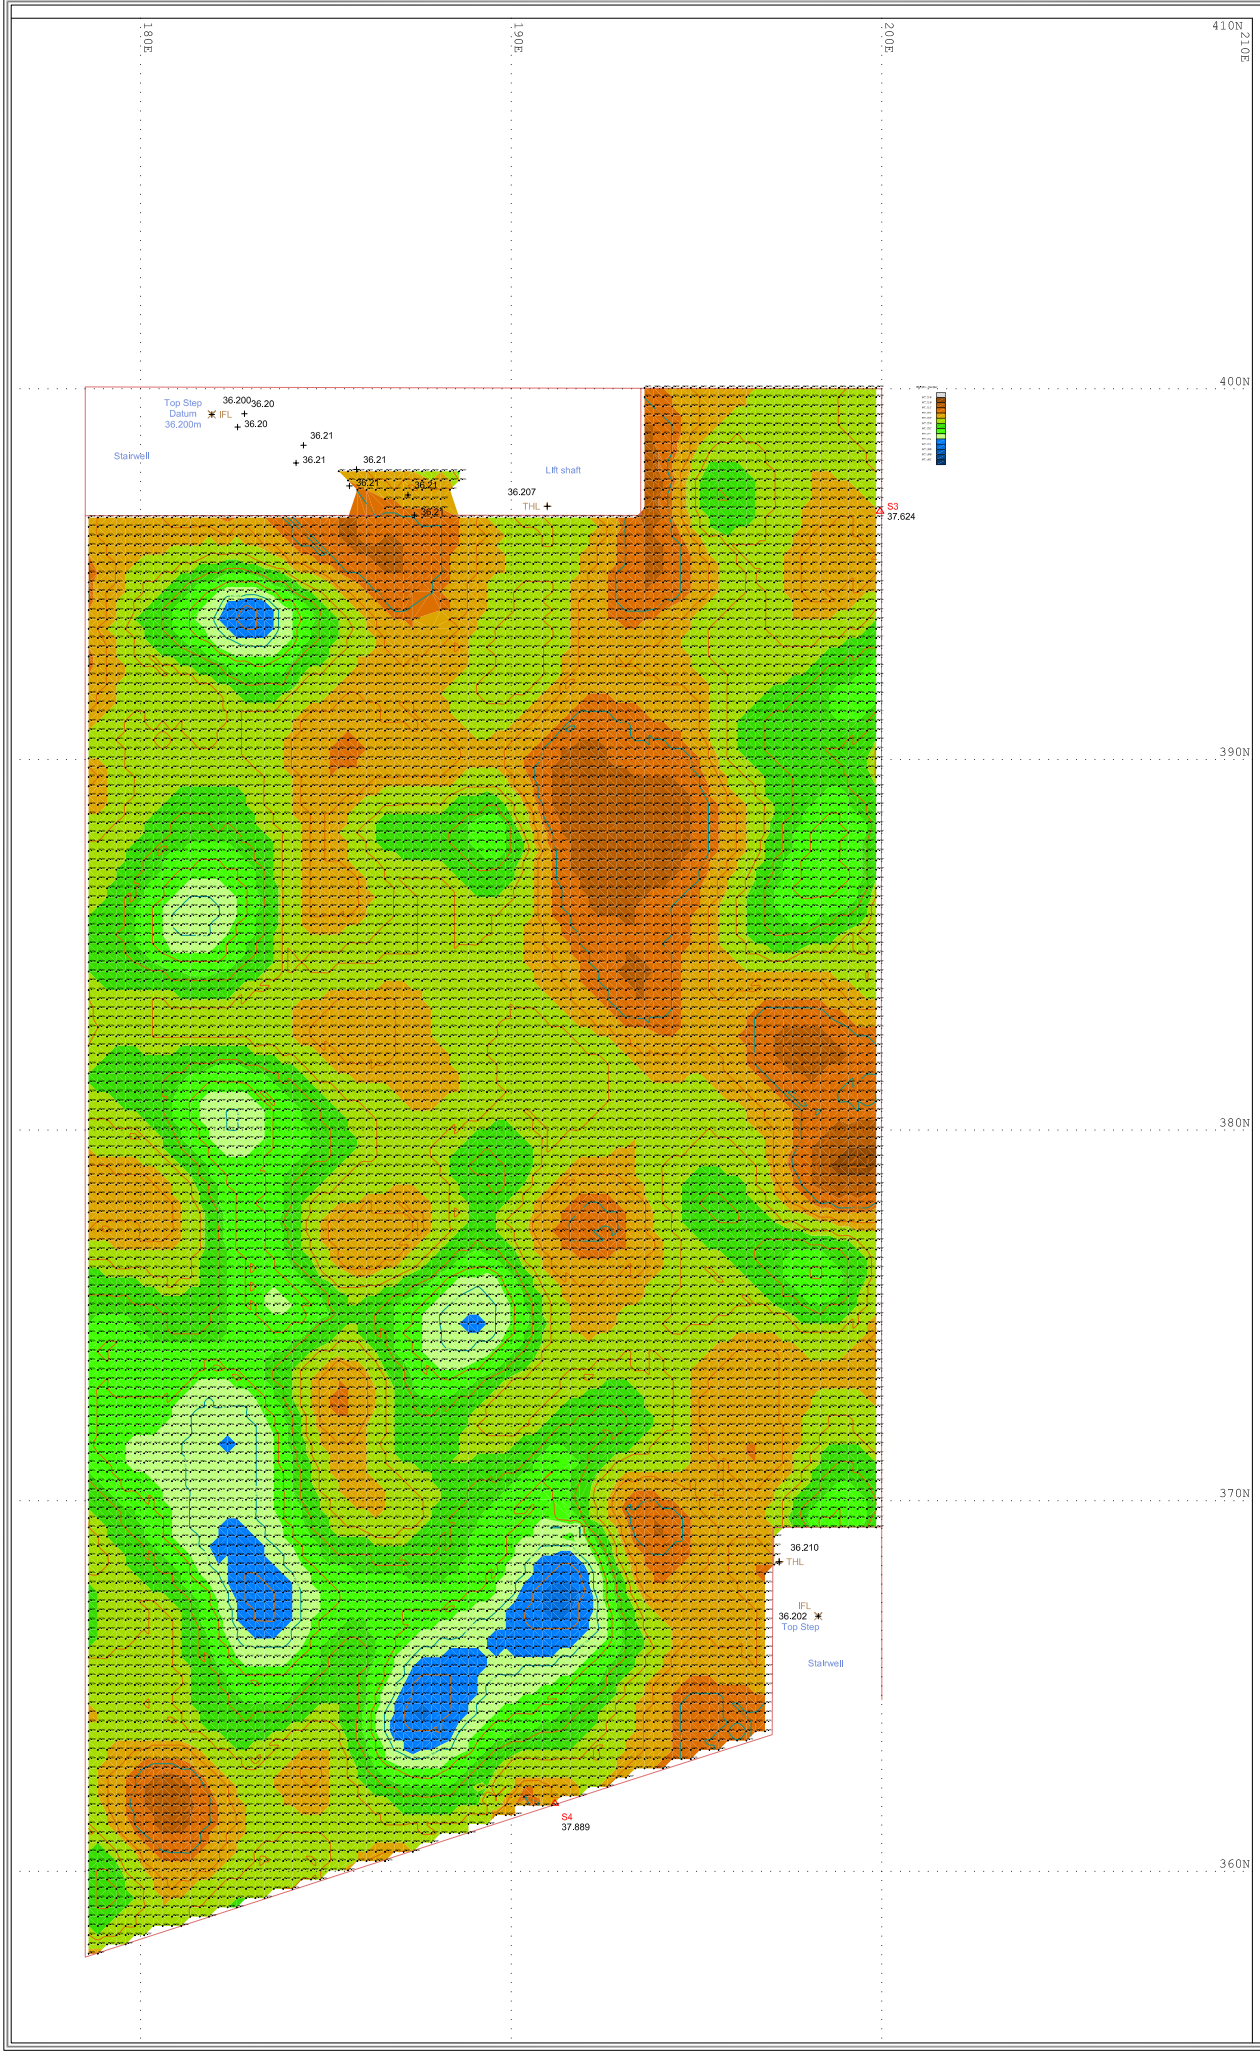

N

Arbitrary Grid North

Station Information:

Station	Easting (m)	Northing (m)	Level (m)
S3	199.956	396.696	37.624
S4	191.180	361.834	37.890

Note:

Please refer to Survey Station Table to enable establishment of the on-site grid and datum.

Legend:

Rev	Date	Description	Drawn	Q. Ref

greenhatch group

- Topographical Surveys
- Site Engineering
- Utility / CCTV Surveys
- Measured Building Surveys
- 3D Laser Scanning
- Revit & BIM Models

Rowan House
Duffield Road
Little Eaton
Derby
DE21 5DR
Tel (01332) 830044 Fax (01332) 830055
admin@greenhatch-group.co.uk
www.greenhatch-group.co.uk

St Albans
Unit B, The Courtyard
Alban Park
St Albans
Hertfordshire
AL4 0LA
t. (01727) 854481

Newcastle
24 Riverside Studios
Amethyst Road
Newcastle Bus. Park
Newcastle-U-Tyne
NE4 7YL
t. (01912) 736391

Poland
ul. Panewnicka 91
40-761 Katowice
Poland
t. 0048 32 202 2293
www.greenhatch.pl

CLIENT

Harris CM

PROJECT

Pure Gym
Regent Street
Leeds LS2 7QA

TITLE

Floor Level Survey
3mm Contour Plan

SCALE	DATE
A2@ 1: 100	01.02.2017
DRAWN	**QUALITY REF**
GJR	E1158

Level datum	*Top Step = 36.200m*
Grid orientation	*Local Plane*
Job number	*26226*
Drawing No.	*1ST FLOOR LVLS*
Rev.	*0*

Comments

This plan should only be used for its original purpose. Greenhatch Group accepts no responsibility for this plan if supplied to any party other than the original client.

All dimensions should be checked on site prior to design and construction.

Drainage information (where applicable) has been visually inspected from the surface and therefore should be treated as approximate only.

Notes:

Copyright Greenhatch Group, 06/07/13